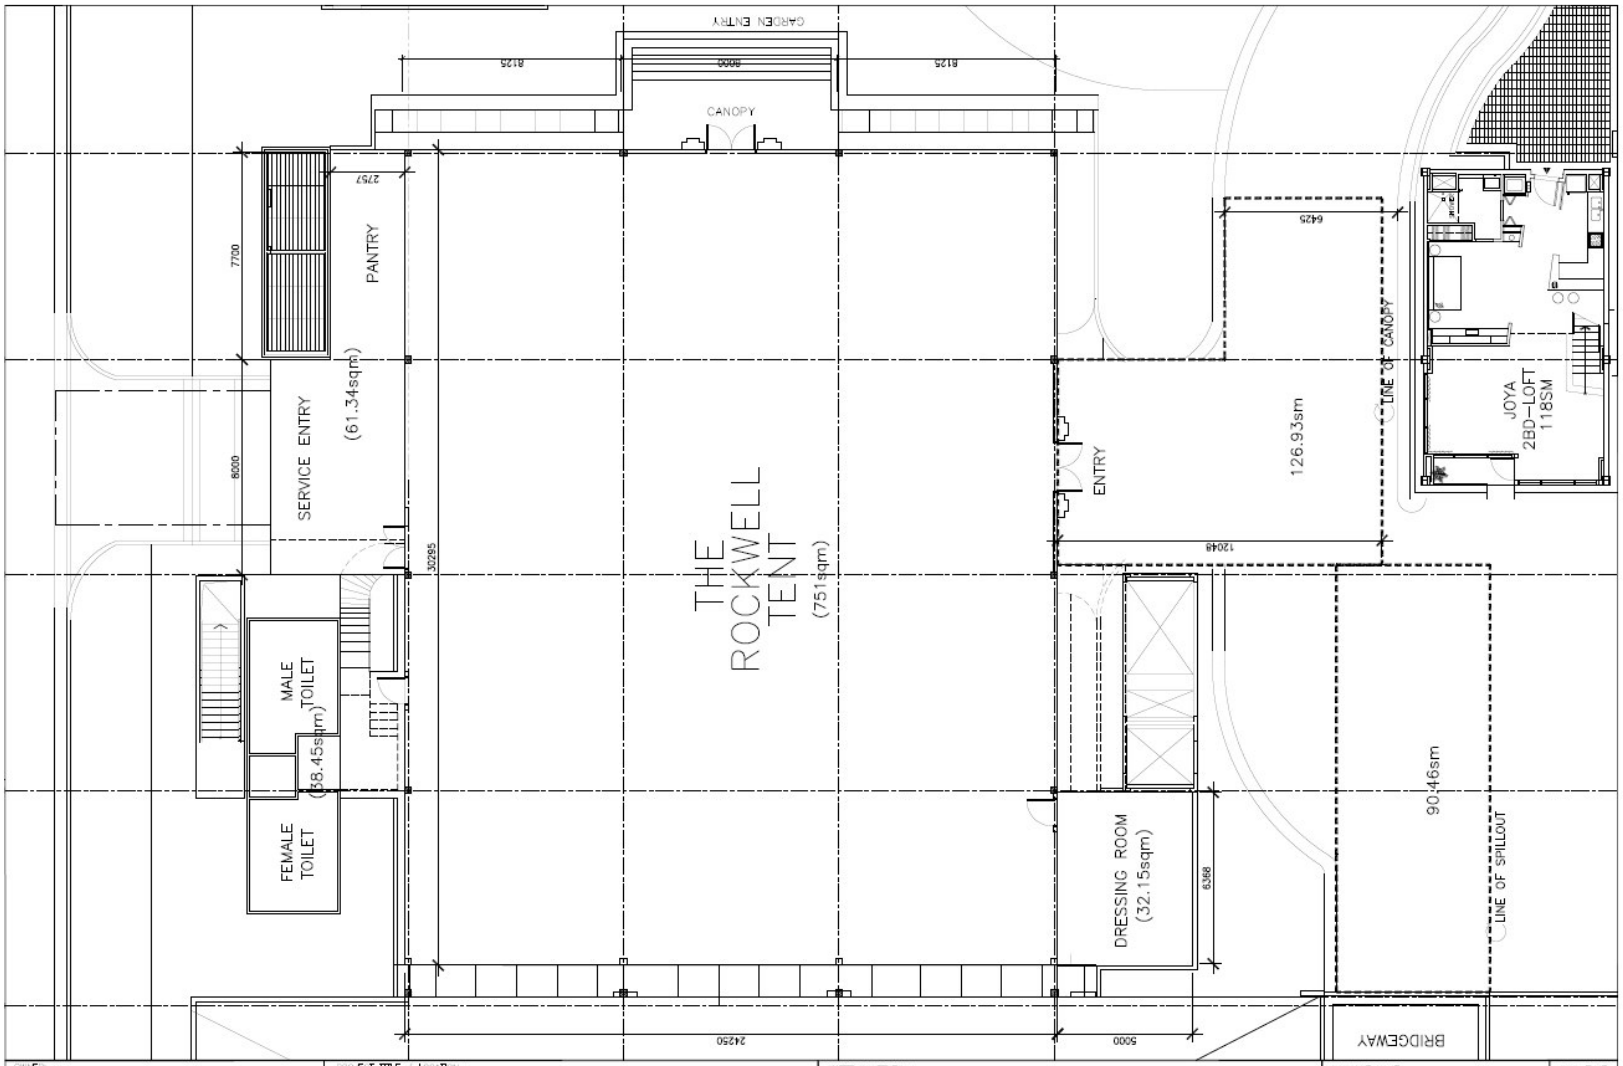

ROCKWELL LAND CORPORATION	POWER PLANT MALL	SITE PLAN		WD
			62805	